PROPERTY :

Roof : 15,31m²

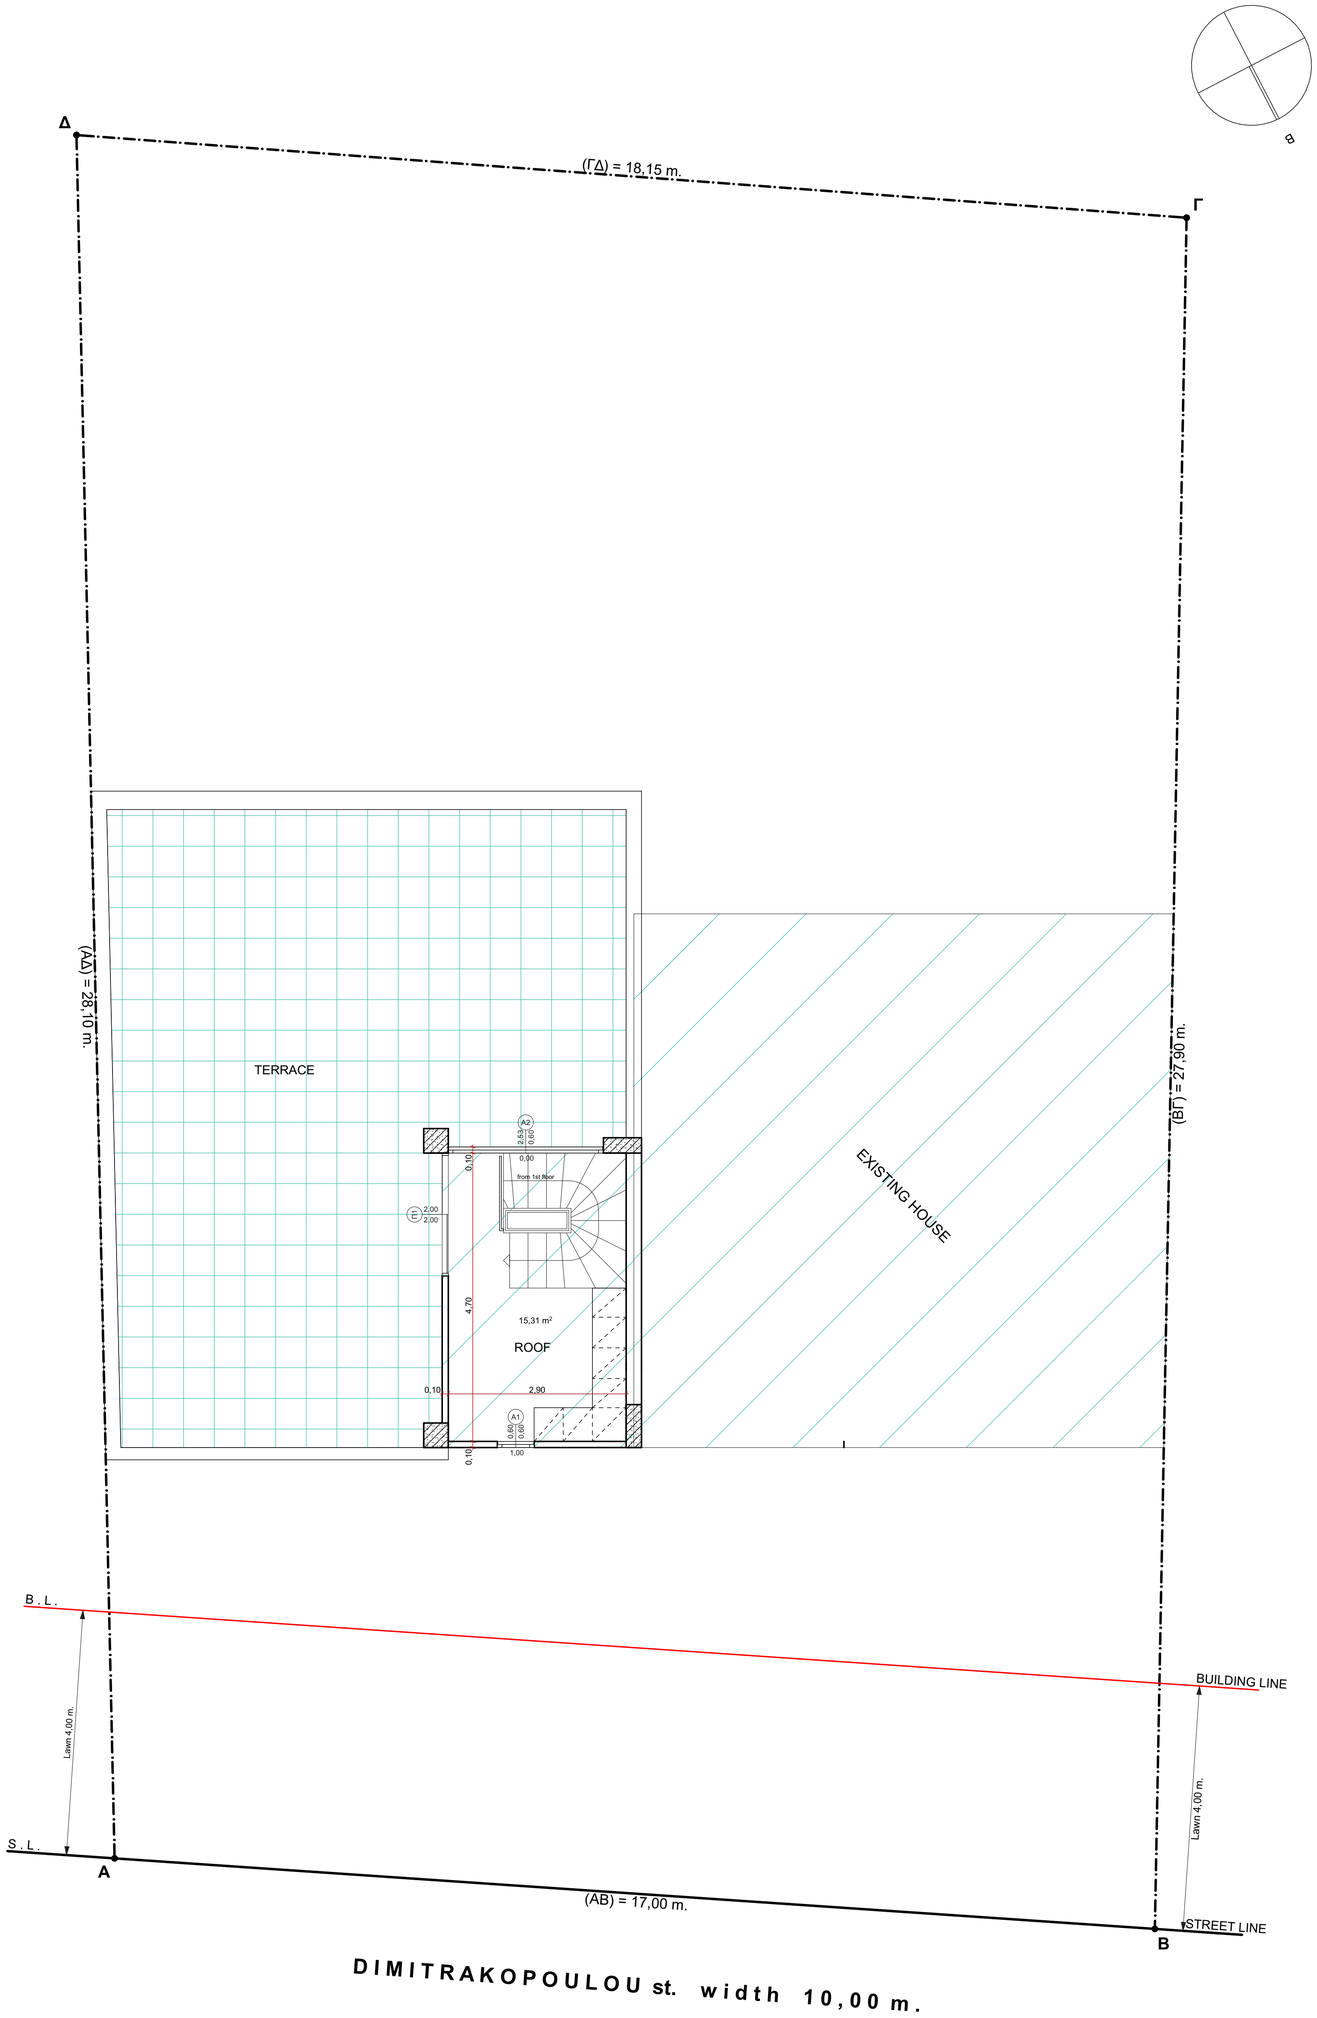

CONSTRUCTION MANAGEMENT

A.SKOURAS CONSTRUCTION MANAGEMENT

SKOURAS P. ALKIVIADIS
CIVIL ENGINEERING
LAZARAKI A. 43, T.K.16674, GLYFADA
T : 213 0106060
M : 693 66 16 252
email : alkisskouras@gmail.com

OWNER : **GEORGE KANELLIAS son of DIMITRIS**

LOCATION : **DIMITRAKOPOULOU 78B st., C.B.104, AREA "NEA KALYMNOS", C.S. BOULA, MUNICIPALITY BARI - BOULA - BOULIAGMENI, R.U. EAST ATTICA, ATTICA REGION**

PROJECT : **DECLARATION OF ARBITRARY CONSTRUCTIONS AND BUILDINGS ACORDING TO LAW : N.4495/2017, IN THE TWO STOREY HOUSE (I-1) (A-1), WITH BASEMENT (Y-1) AND ROOF (Δ-1)**

SUBJECT : **ROOF PLAN**

SCALE : **1 : 50**

DISIGN'S NAME: **A-5**

SIGNATURE - STAMP :

DATE: **06/20**